**South Elevation**

**North Elevation**

**East Elevation**

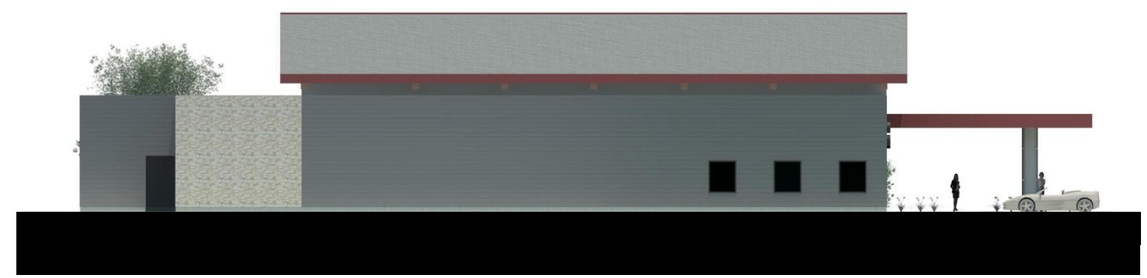

**West Elevation**

# OVIEDO COMMUNITY CENTER

BORRELLI + PARTNERS
ARCHITECTURE PLANNING LANDSCAPE INTERIORS
AAC 000711

## Legend

| | | | |
|---|---|---|---|
| CHECK-IN AREA | (748 SF) | OFFICE | (200 SF) + (115 SF) |
| CORRIDOR | (710 SF) | OPEN ROOM-1 | (159 SF) |
| CUSTODIAL | (89 SF) | OPEN ROOM-2 | (115 SF) |
| ELEC. | (47 SF) | OFFICE R.R. | (27 SF) |
| KITCHEN | (334 SF) | STORAGE | (148 SF) + (52 SF) |
| MECH. | (120 SF) | TERRACE | (1,121 SF) |
| MENS RESTROOM | (283 SF) | VEST. | (283 SF) |
| MULTI-FUNCTION ROOM | (2,388)+(1,234 SF) | WOMENS RESTROOM | (267 SF) |

**TOTAL = 8,440 NET SF**

## FLOOR PLAN

N

# OVIEDO COMMUNITY CENTER

BORRELLI + PARTNERS
ARCHITECTURE PLANNING LANDSCAPE INTERIORS
AAC 000711

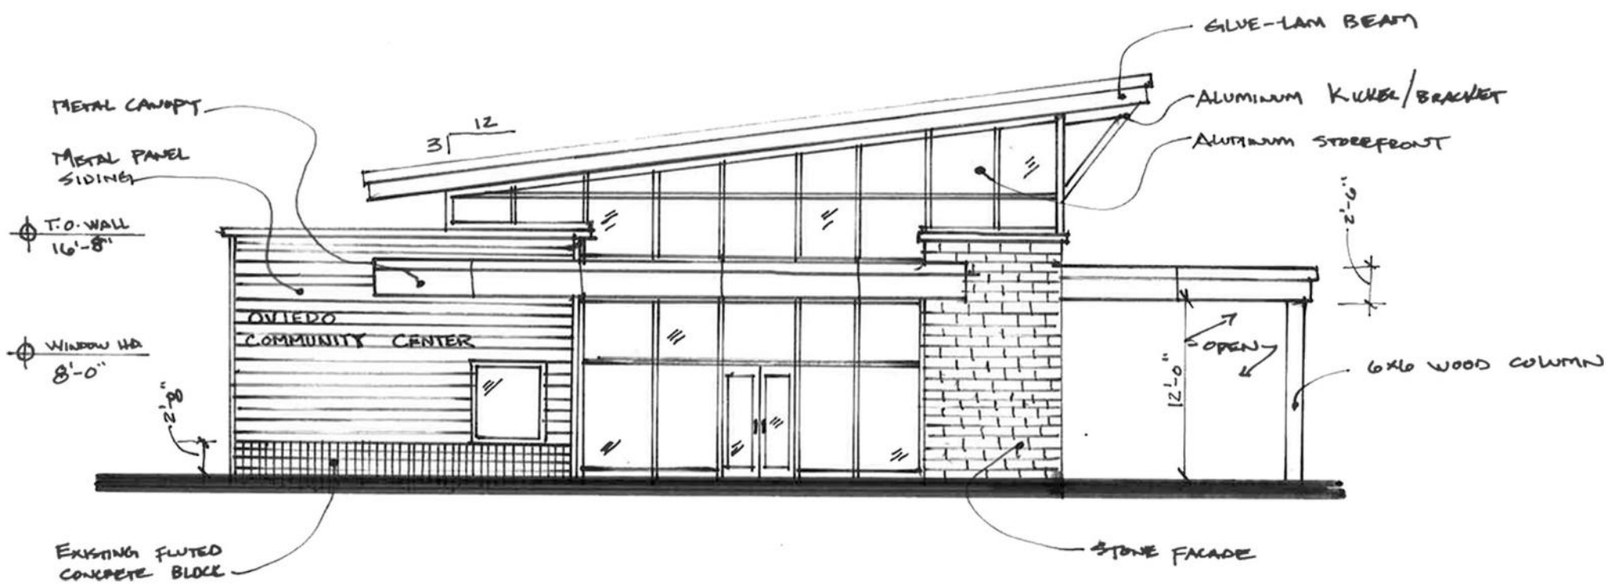


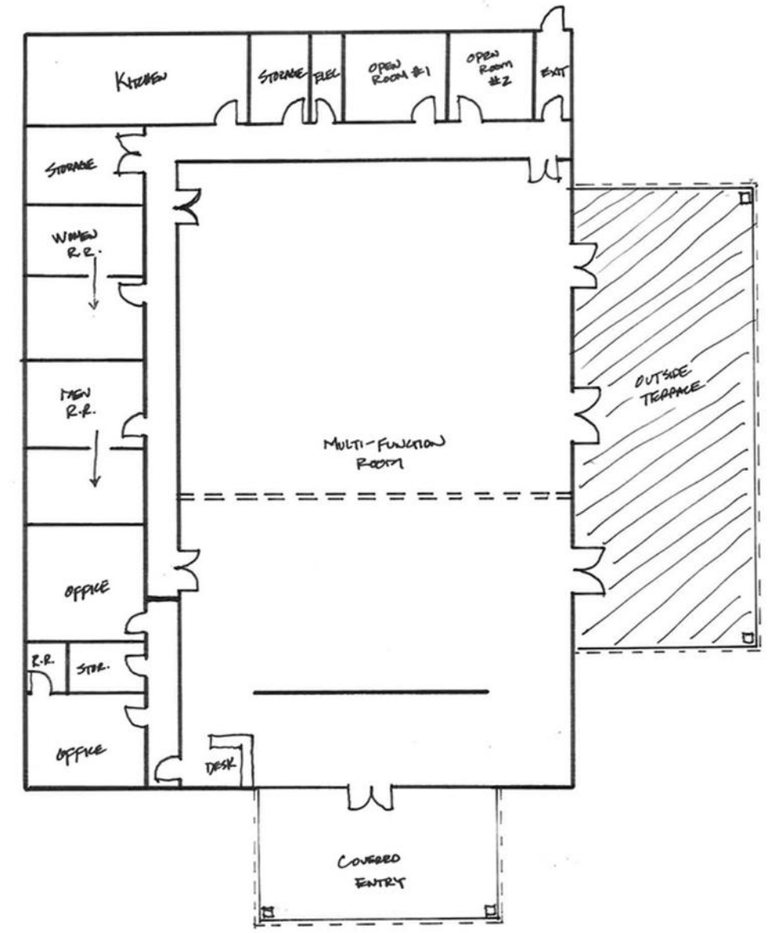


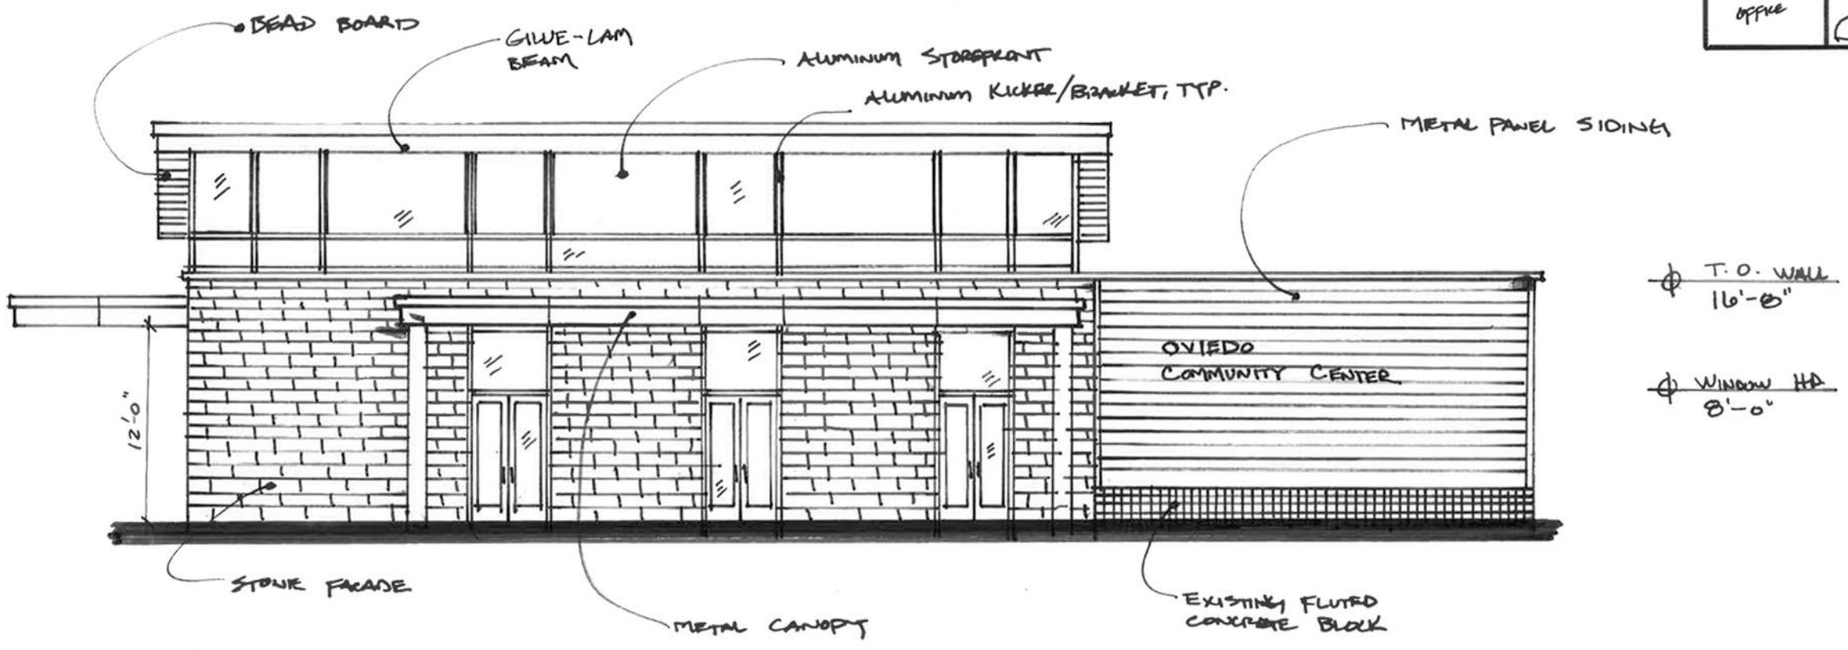


**Preliminary Sketches**

# OVIEDO COMMUNITY CENTER

BORRELLI + PARTNERS
ARCHITECTURE PLANNING LANDSCAPE INTERIORS
AAC 000711